


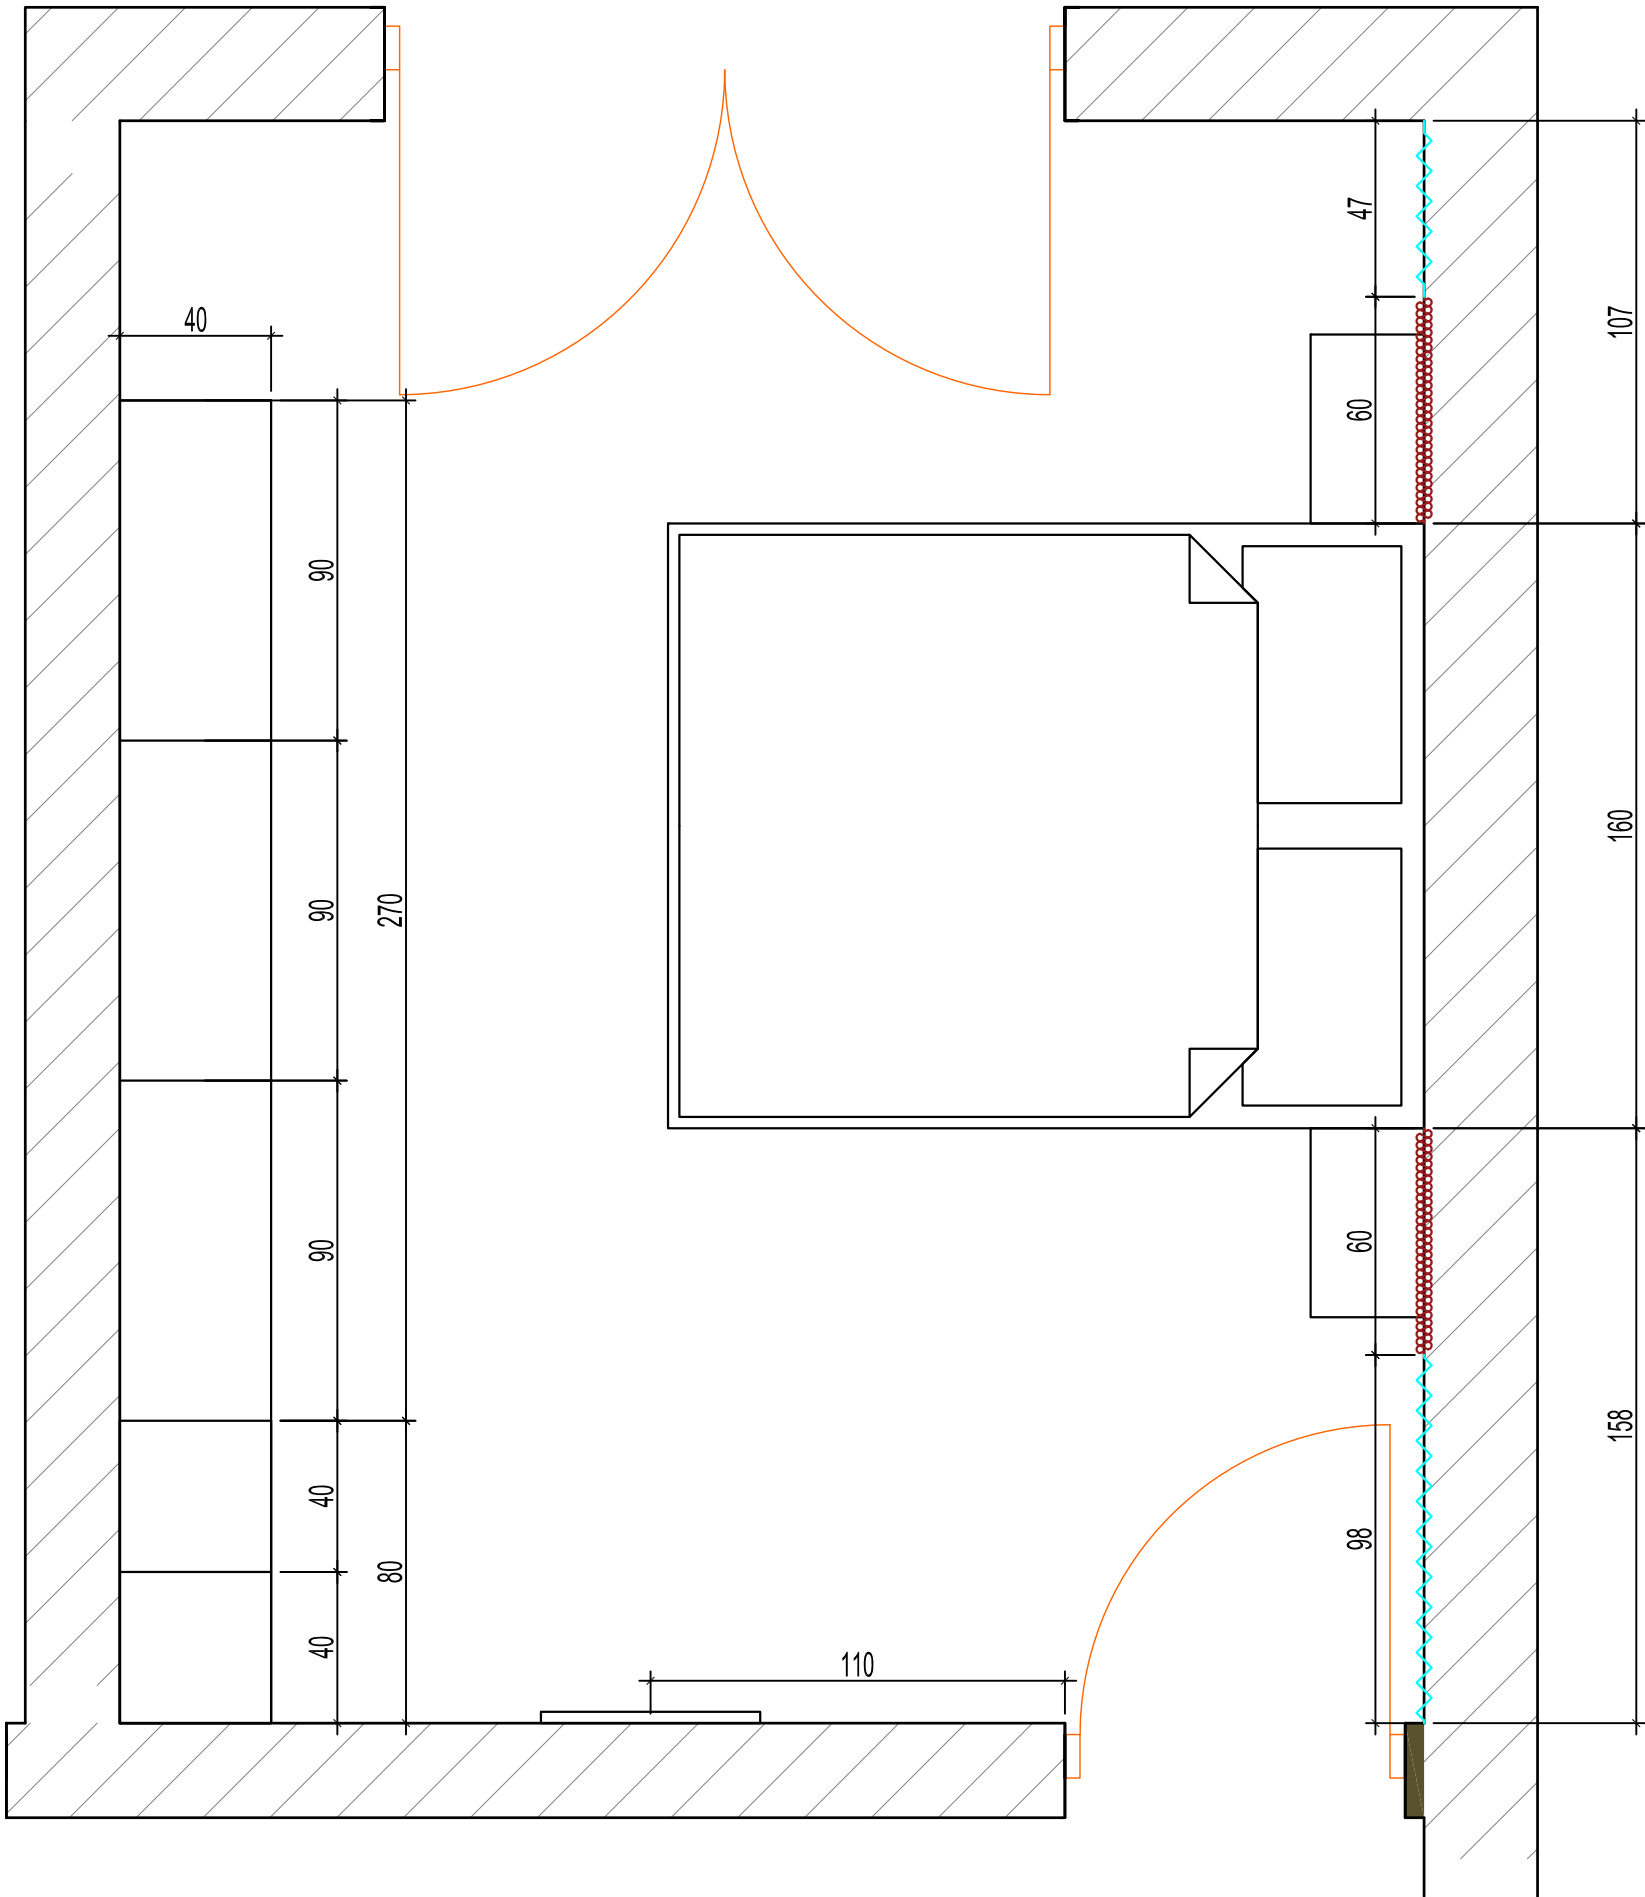

LEGENDA

- CONSTRUCTIE GIPS-CARTON GROSIME
- PLACARE LEMN FURNIRUIT
- PLACARE OGLINDA-VAR DECORATIV
- ELEMENT DECORATIV IPSOS
- PLACARE GIPS-CARTON GROSIME
- PERETE DESPARTITOR GIPS CARTON
- PLACARE PLACA CERAMICA

FINISAJE PARDOSEALA

- PARCHET
- PLACA CERAMICA
- MOCHETA

LEGENDA - PLAN PLAFON FALS

- 1 PLAFON SUSPENDAT 9 mm PE STRUCTURA METALICA
- 2 PLAFON FALS FLEXIFOLL
- 3 PLAFON SUSPENDAT 9 mm PE STRUCTURA METALICA, PLACAT CU FURNIR

BANDA LUMINOASA CONTINUA CU LUMINI FLUORESCENTE

LEGENDA - PLAN PLAFON FALS

- CORP ILUMINAT INCORPORAT
- CORP ILUMINAT SUSPENSIE
- INTRERUPATOR SIMPLU
- COMUTATOR
- PRIZE
- PRIZE TV
- APLICE LUMINOASE
- TABLOU
- CIRCUIT ILUMINAT INDIRECT
- SISTEM AUDIO INCASTRAT

MRK OOO Moroko Studio Interior Design & Concept www.morokostudio.ro hello@morokostudio.ro		ARHITECTURA	REZISTENTA	SANITARE	TERMICE / VENTILATII	ELECTRICE	SPECIALITATE
		PLAN AMENAJARE DORMITOR					FAZA: PTH
		SEMNATURA	SCARA 1:20	PROIECT AMENAJARE LOCUINTA		NR.PLANSA: D1	
SEF PROIECT			DATA 07-2022	BENEFICIAR FAM. AVRAM			
PROIECTAT							
DESEMAT	Andreea Cobzaru						

*NOTA - COTELE PE INALTIME SUNT EXPRIMATE FATA DE SUPRAFATA FINITA A PARDOSELI